KEG Holdings

6936832735

kegholdings@gmail.com

Agios Ioannis Rentis Project

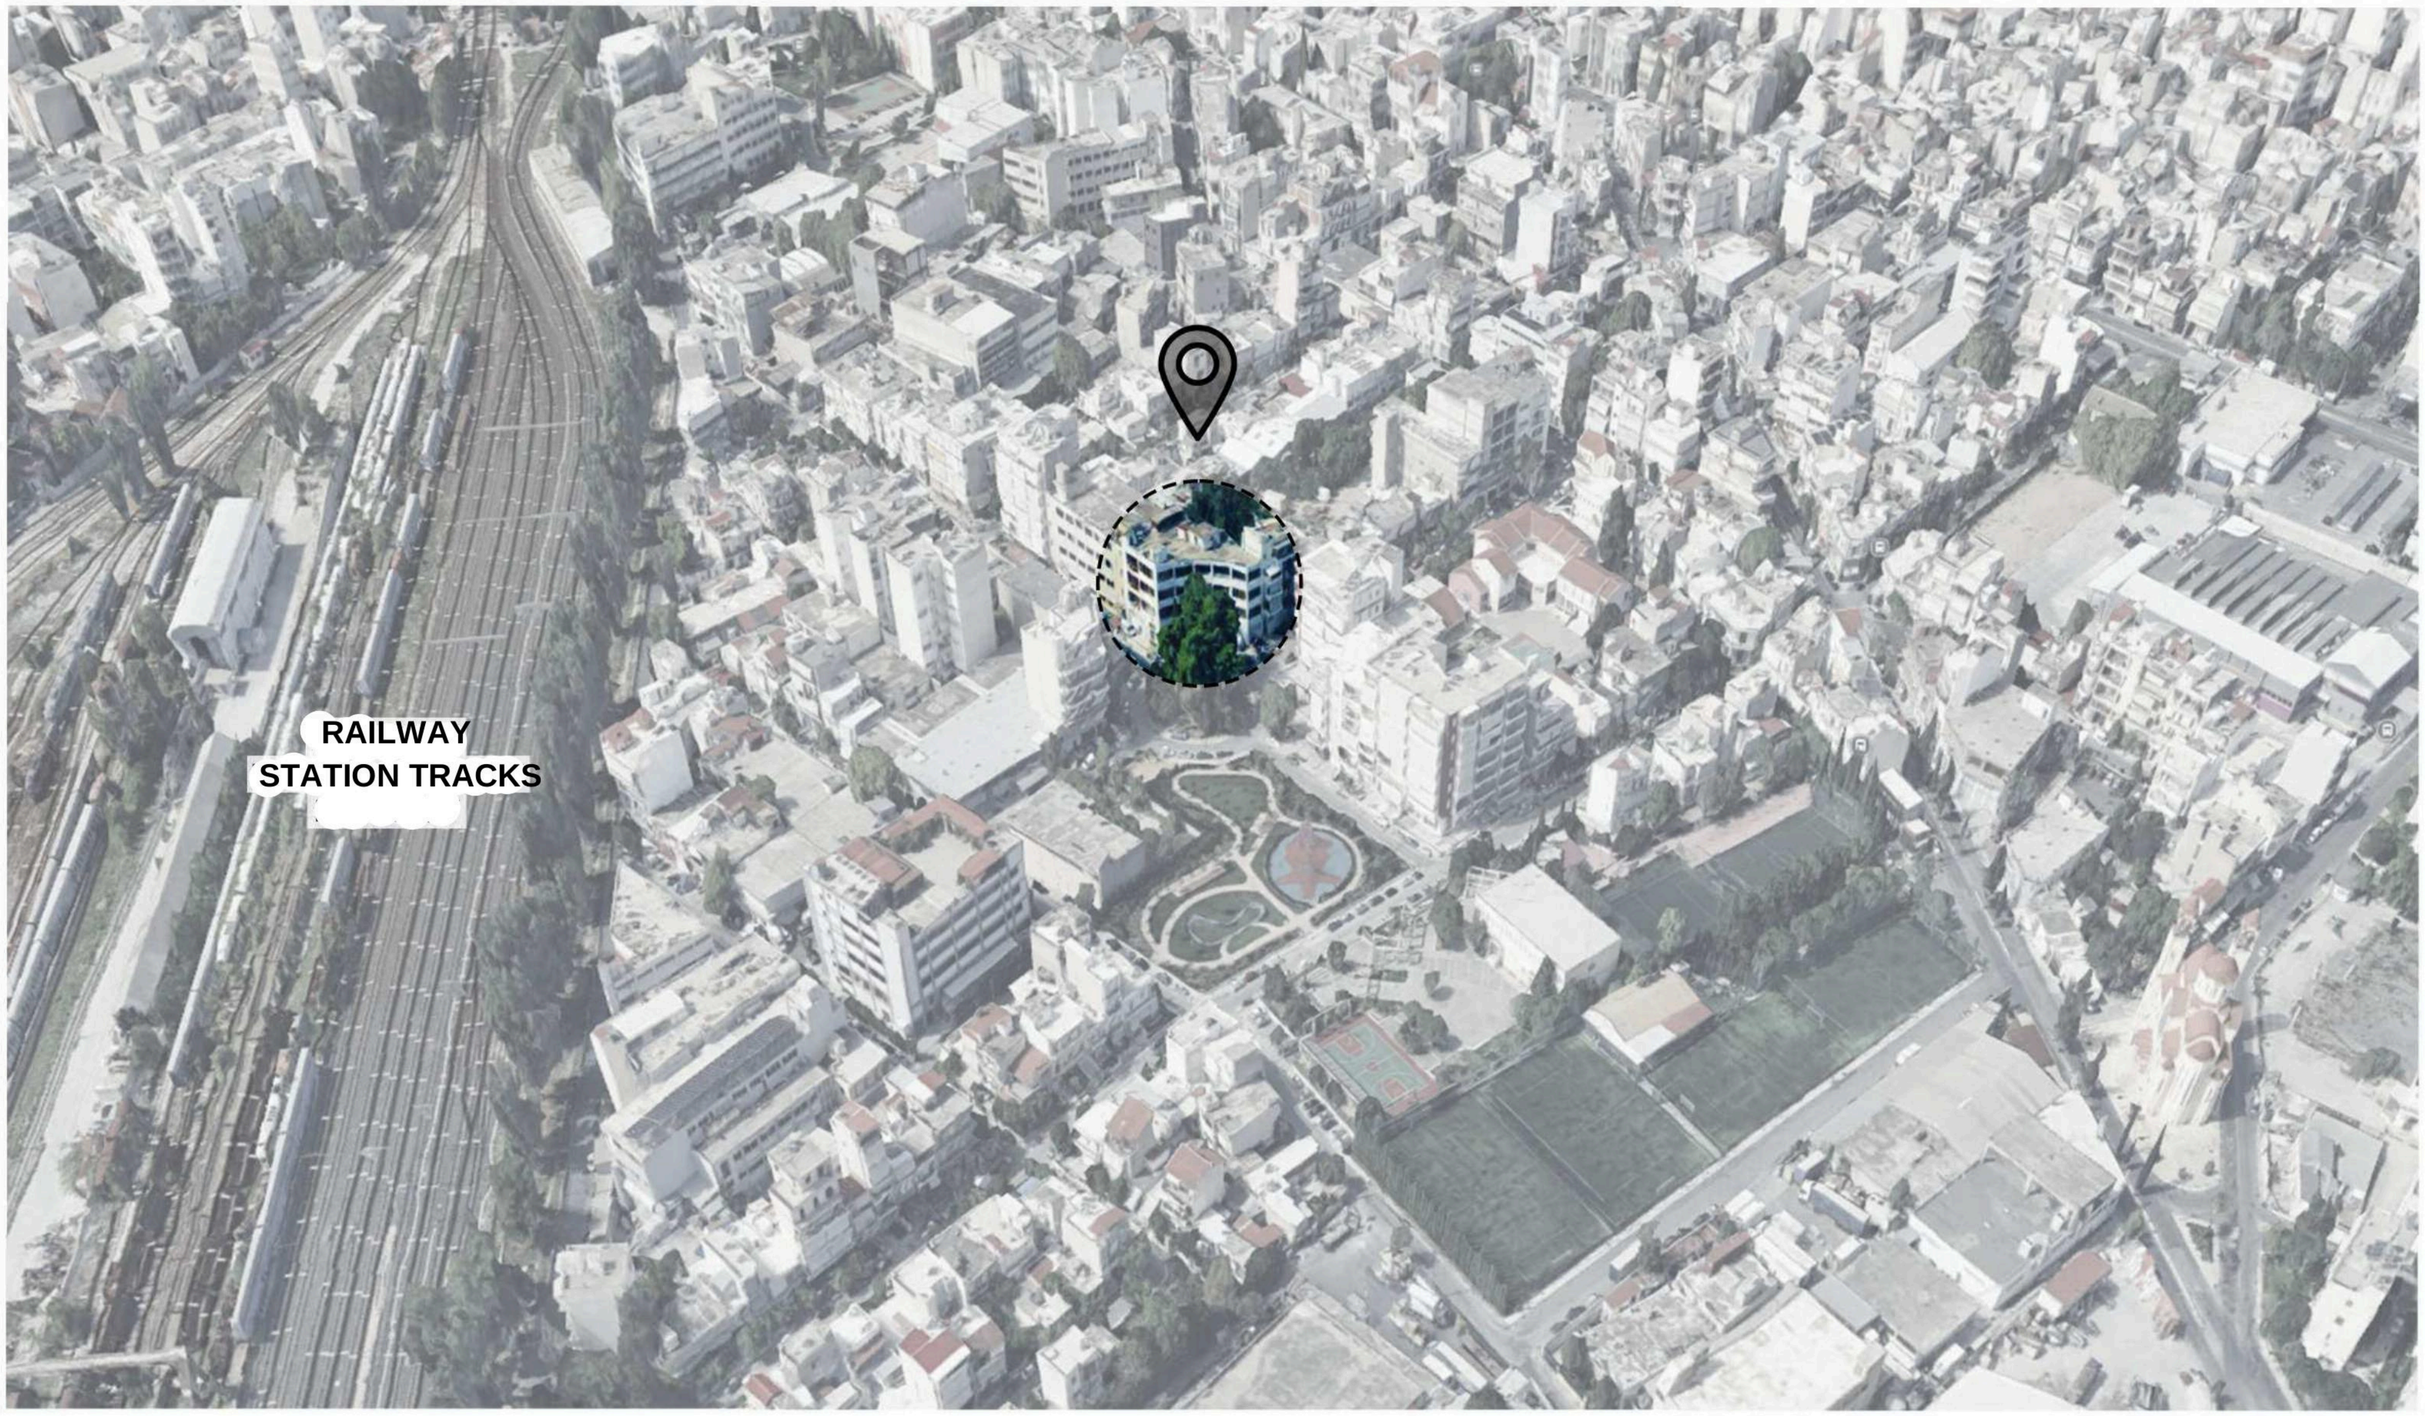

PROJECT CONVERSION OF A FORMER INUSTRIAL BUILDING INTO RESIDENCIAL APARTMENTS
LOCATION: Eleftherias & Nikitara / Agios Ioannis Rentis

ARCHITECTURAL STUDY

Zintro CONSTRUCTION KEG HOLDINGS E.E

ARCHITECTURAL STUDY

Zintro CONSTRUCTION KEG HOLDINGS E.E

ARCHITECTURAL STUDY

Zintro CONSTRUCTION KEG HOLDINGS E.E

ARCHITECTURAL STUDY

Zintro CONSTRUCTION KEG HOLDINGS E.E

Apartment Measurements

Apartment IS1 = 47.95 sq.m.
Apartment IS2 = 53.08 sq.m.
Apartment IS3 = 58.58 sq.m.
Apartment IS4 = 43.01 sq.m.
Apartment IS5 = 46.74 sq.m.
Apartment IS6 = 38.69 sq.m.
Apartment IS7 = 45.88 sq.m.
Apartment IS8 = 50.11 sq.m.
Apartment IS9 = 41.44 sq.m.
Apartment S10 = 39.46 sq.m..

RENTI LUXURY APPARTMENTS | **LOCATION: ELEFTHERIAS SQUARE / AGIOS IOANNIS RENTIS** | **SUBJECT: GROUND FLOOR PLAN [SCALE 1:50]** | **KEG**

KEG Holdings
6936832735
kegholdings@gmail.com

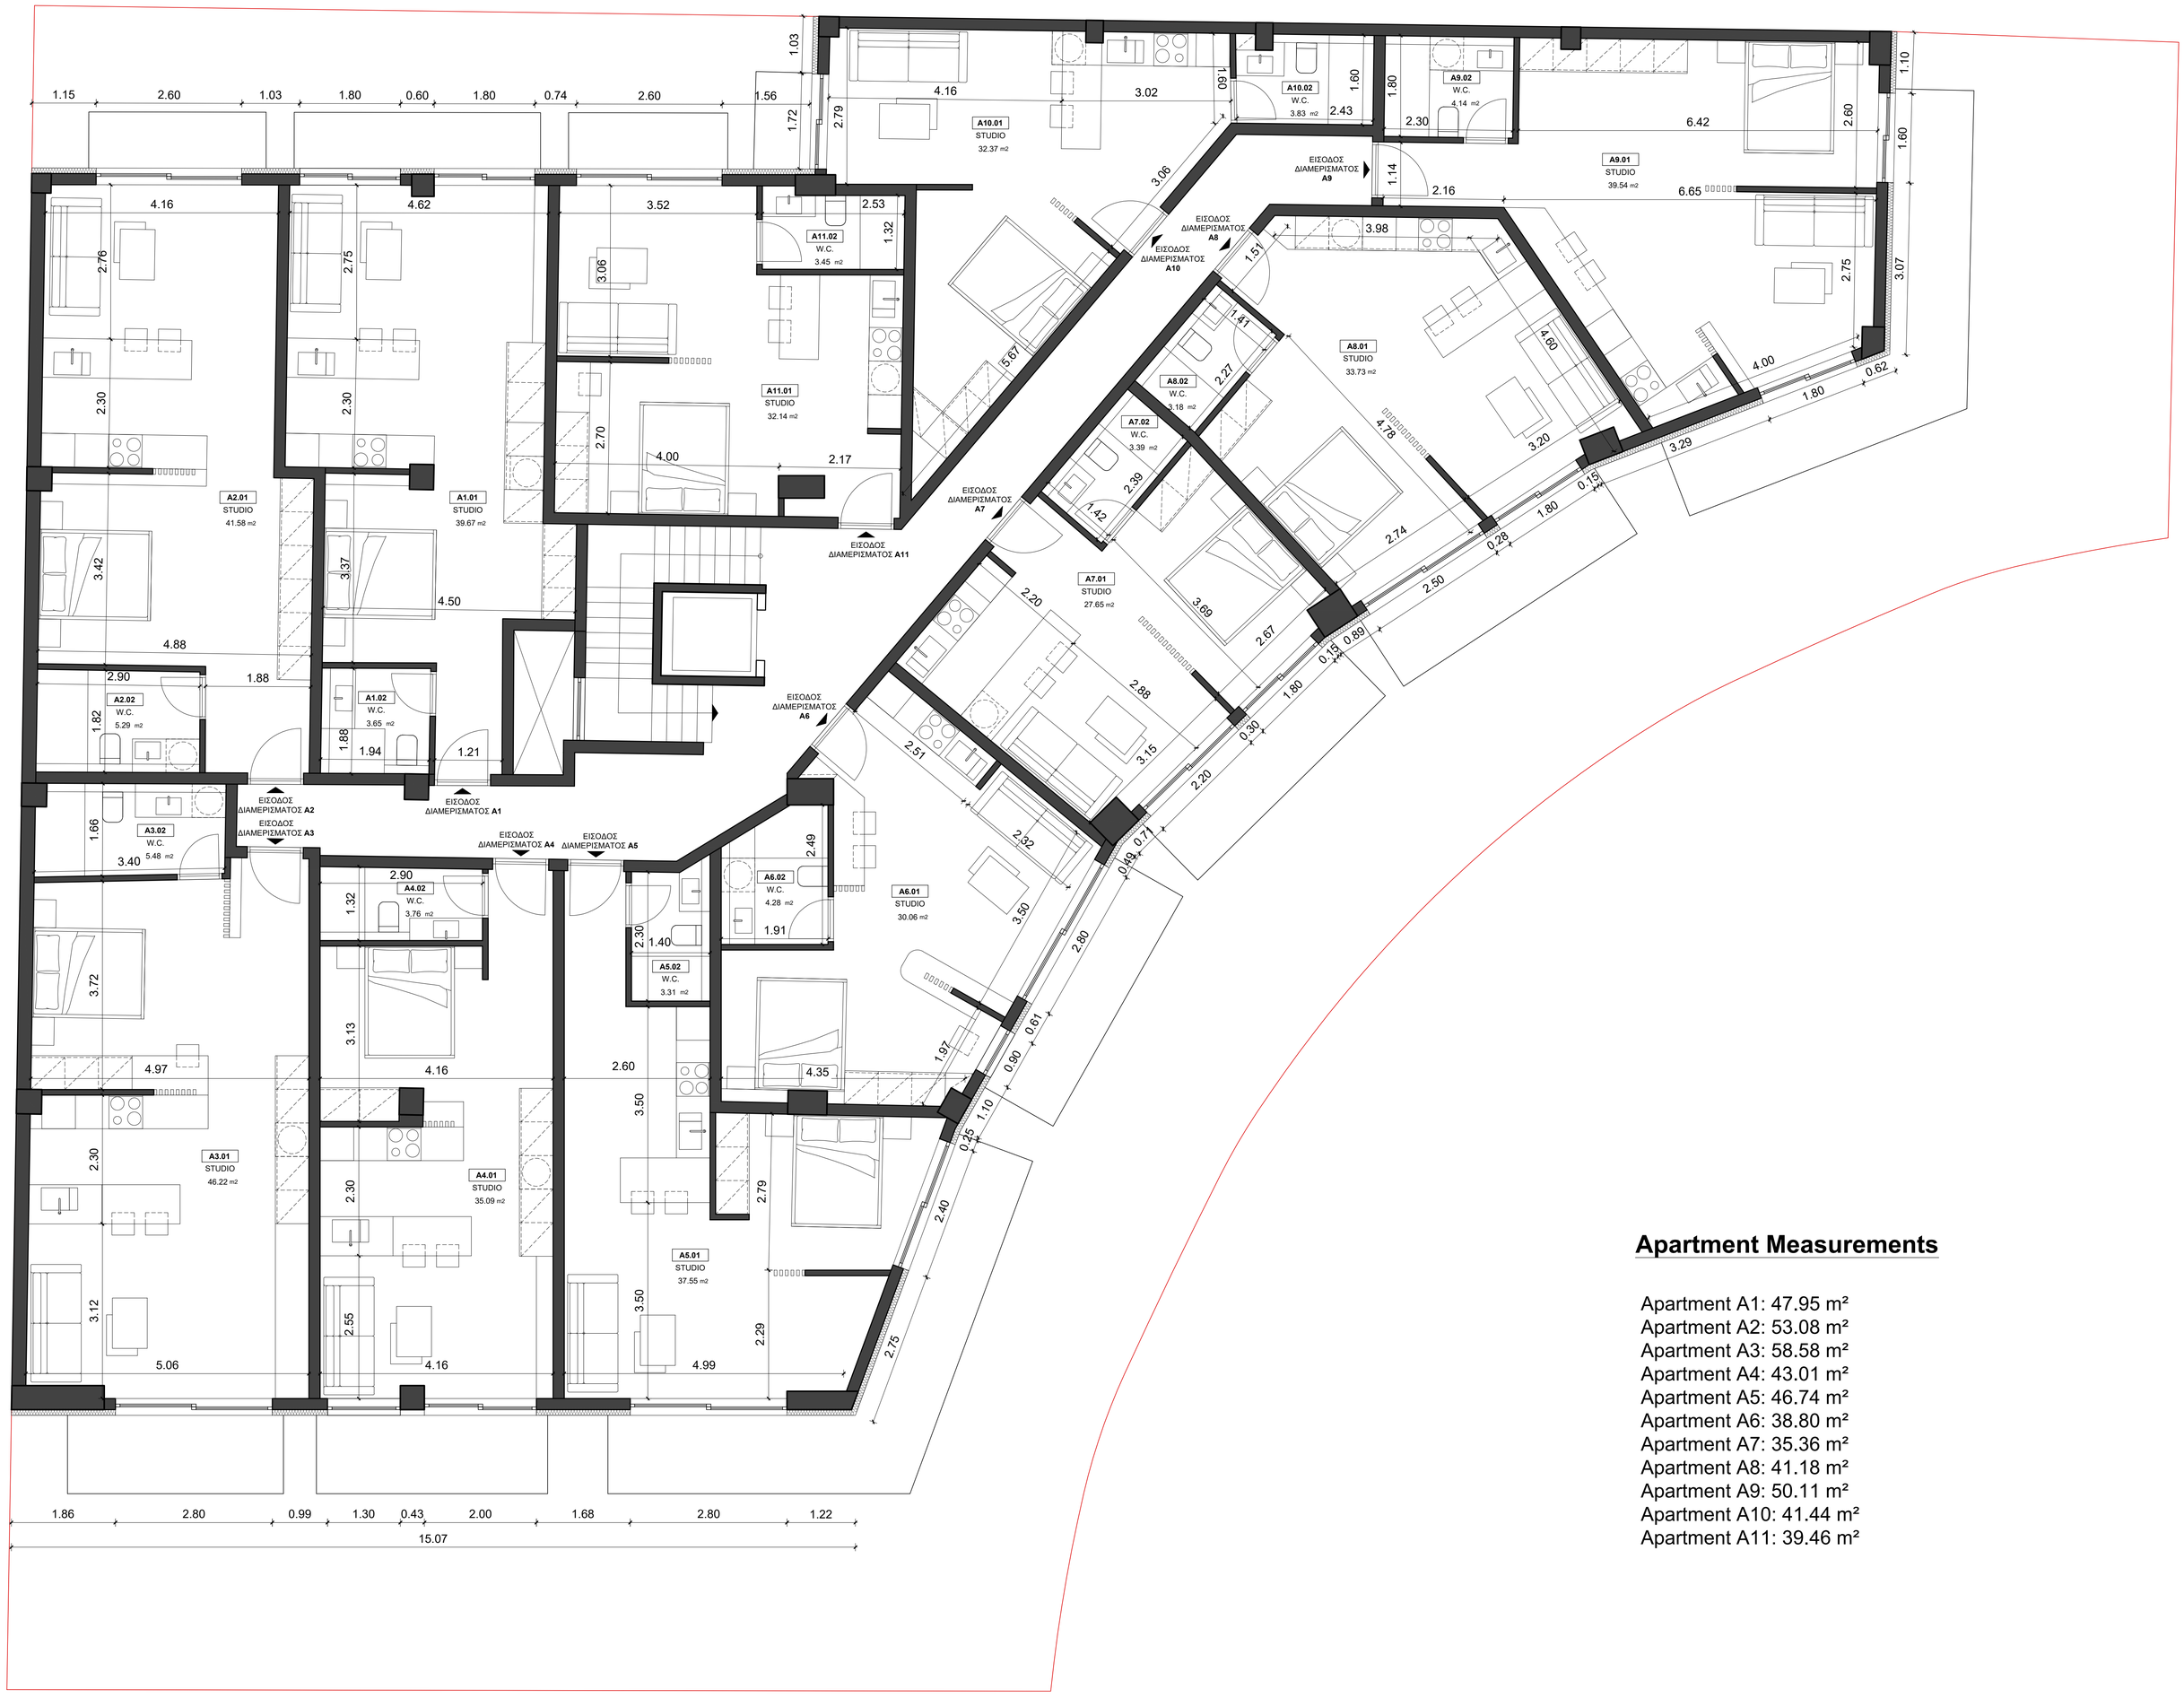

Apartment Measurements

Apartment A1: 47.95 m²
Apartment A2: 53.08 m²
Apartment A3: 58.58 m²
Apartment A4: 43.01 m²
Apartment A5: 46.74 m²
Apartment A6: 38.80 m²
Apartment A7: 35.36 m²
Apartment A8: 41.18 m²
Apartment A9: 50.11 m²
Apartment A10: 41.44 m²
Apartment A11: 39.46 m²

RENTI LUXURY APARTMENTS | **LOCATION: ELEFTHERIAS SQUARE / AGIOS IOANNIS RENTIS** | **SUBJECT: FIRST FLOOR PLAN [SCALE 1:50]** | **KEG**

KEG Holdings
6936832735
kegholdings@gmail.com

Apartment Measurements

Apartment B1 = 47.95 sq.m.
Apartment B2 = 53.08 sq.m.
Apartment B3 = 58.58 sq.m.
Apartment B4 = 43.01 sq.m.
Apartment B5 = 46.74 sq.m.
Apartment B6 = 38.80 sq.m.
Apartment B7 = 35.36 sq.m.
Apartment B8 = 41.18 sq.m.
Apartment B9 = 50.11 sq.m.
Apartment B10 = 41.44 sq.m.
Apartment B11 = 39.46 sq.m.

.

RENTI LUXURY APPARTMENTS

LOCATION: ELEFTHERIAS SQUARE / AGIOS IOANNIS RENTIS

SUBJECT: SECOND FLOOR PLAN [SCALE 1:50]

KEG

KEG Holdings
6936832735
kegholdings@gmail.com

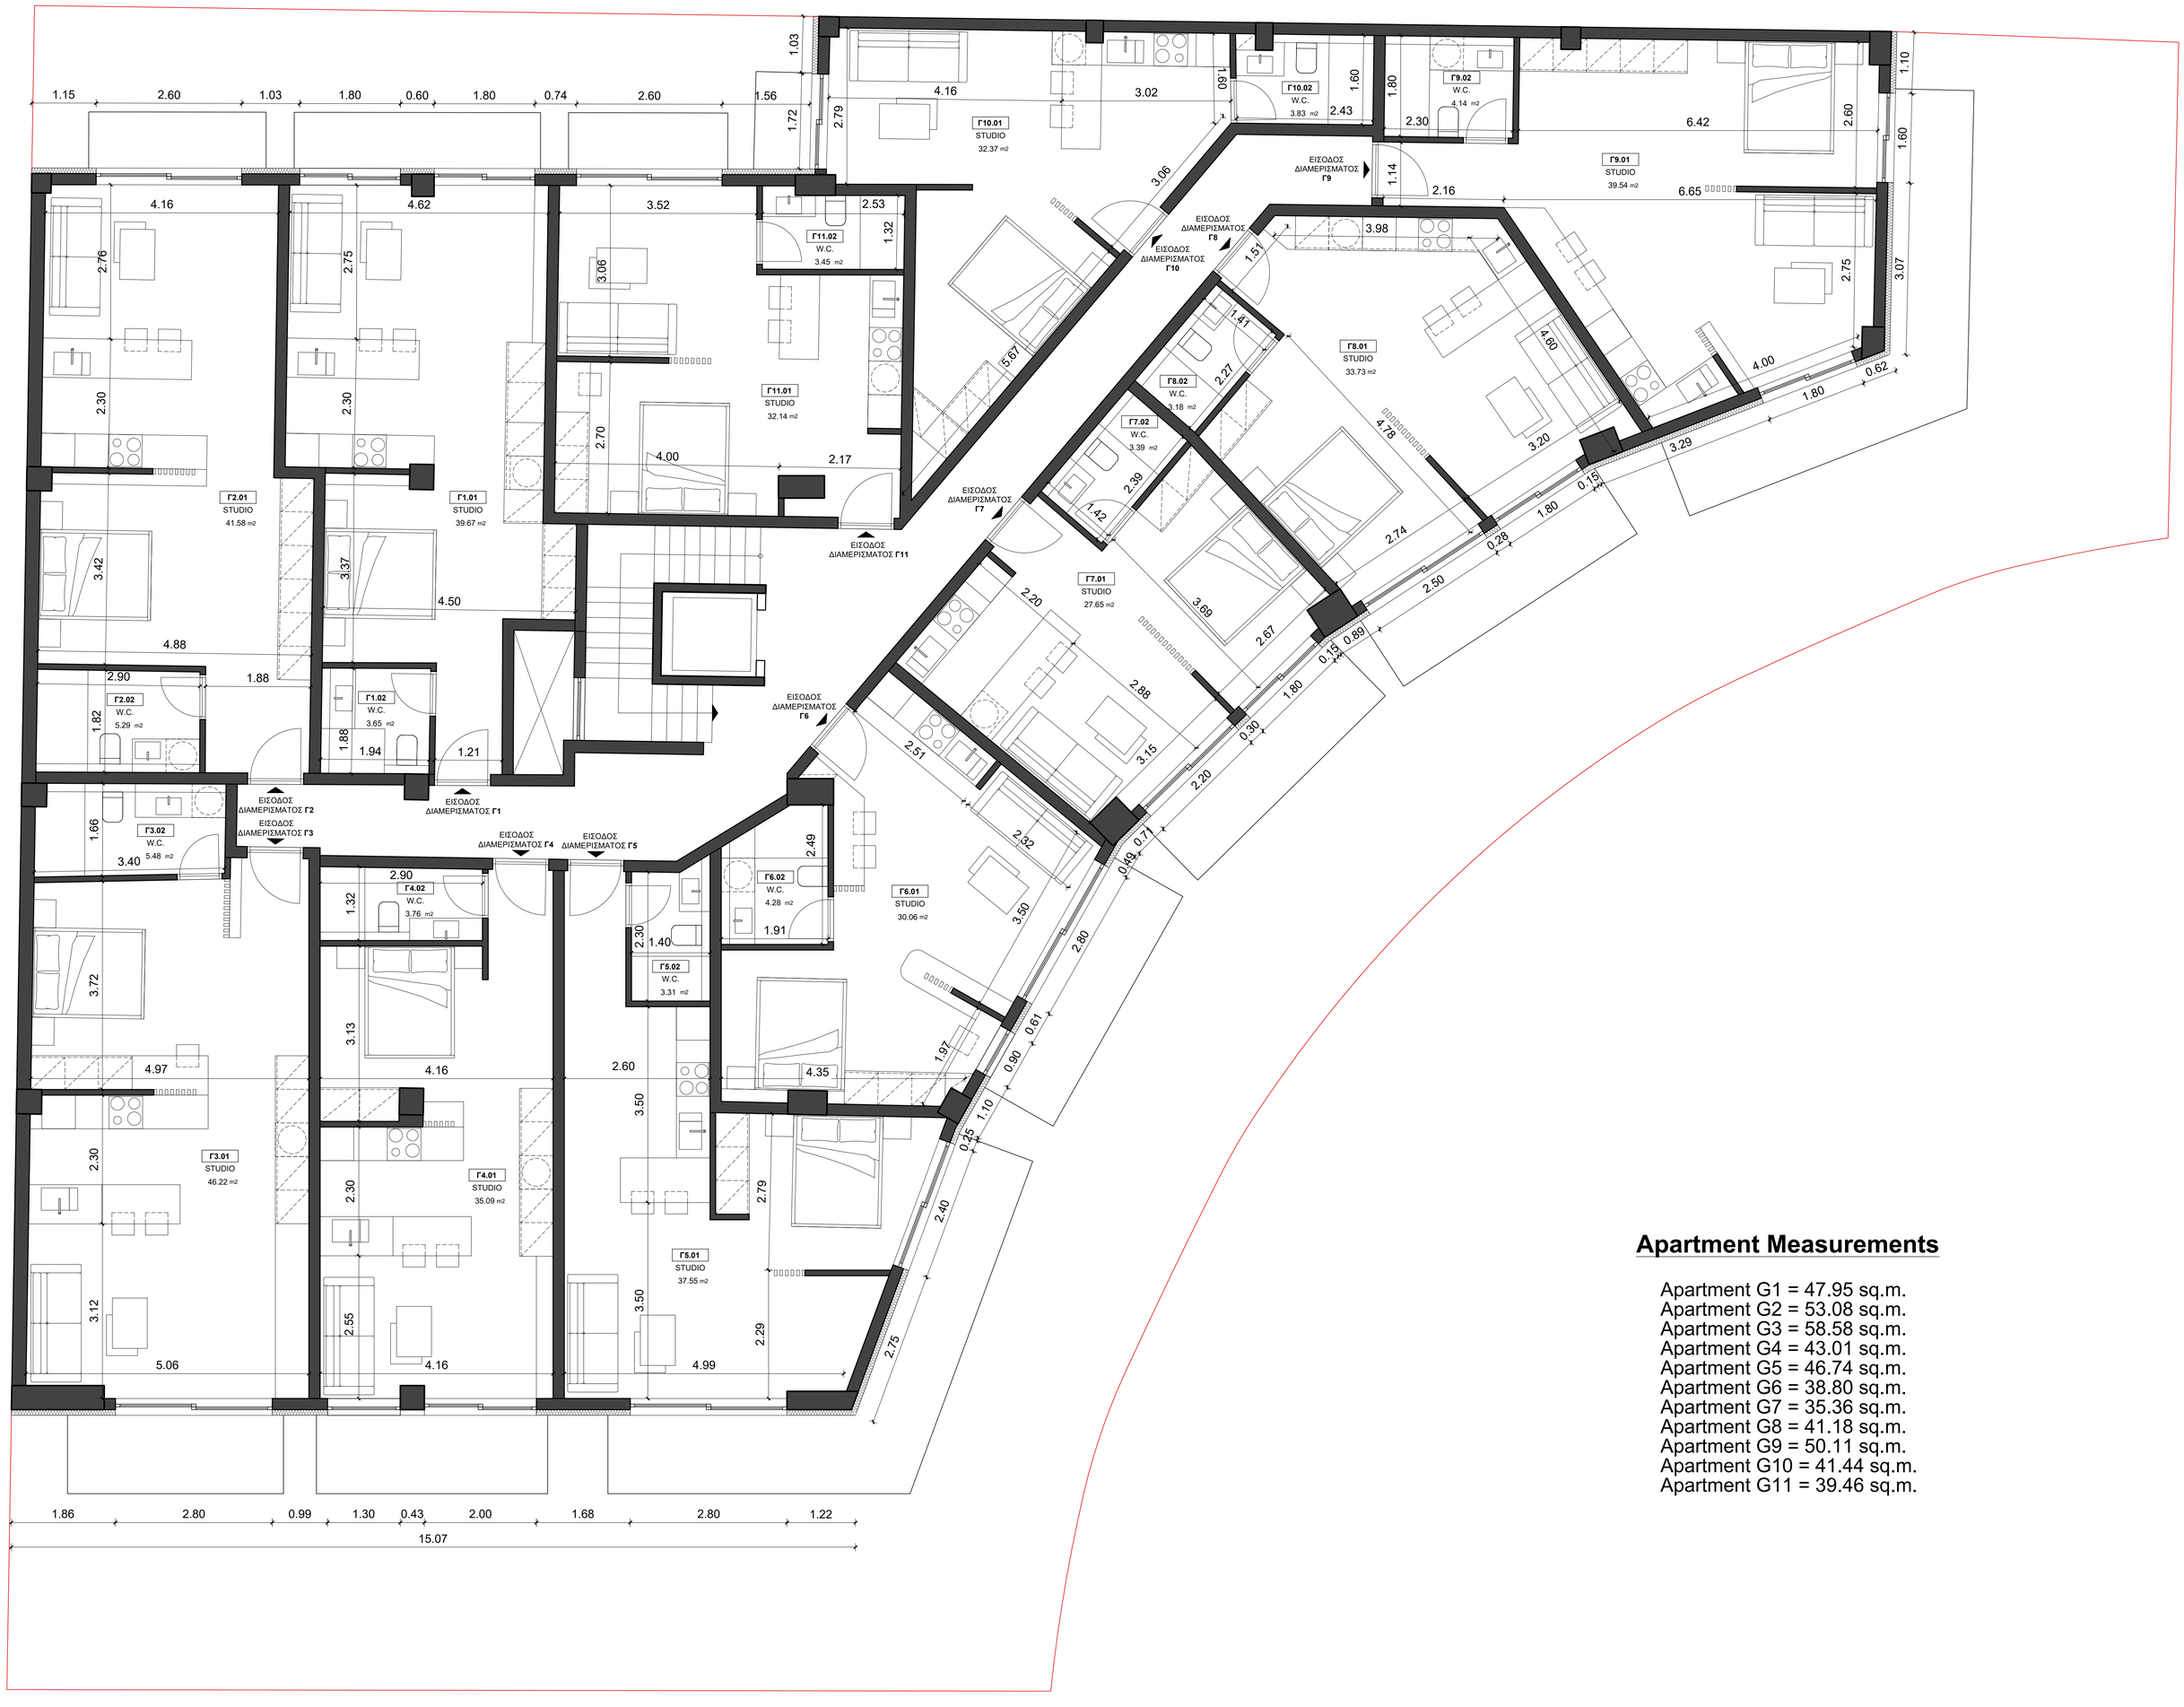

Apartment Measurements

Apartment G1 = 47.95 sq.m.
Apartment G2 = 53.08 sq.m.
Apartment G3 = 58.58 sq.m.
Apartment G4 = 43.01 sq.m.
Apartment G5 = 46.74 sq.m.
Apartment G6 = 38.80 sq.m.
Apartment G7 = 35.36 sq.m.
Apartment G8 = 41.18 sq.m.
Apartment G9 = 50.11 sq.m.
Apartment G10 = 41.44 sq.m.
Apartment G11 = 39.46 sq.m.

RENTI LUXURY APARTMENTS | **LOCATION: ELEFTHERIAS SQUARE / AGIOS IOANNIS RENTIS** | **ΘSUBJECT: THIRD FLOOR PLAN [SCALE 1:50]** | **KEG**

KEG Holdings
6936832735
kegholdings@gmail.com

Apartment Measurements

Apartment D1 = 40.03 sq.m.
Apartment D2 = 40.29 sq.m.
Apartment D3 = 41.85 sq.m.
Apartment D4 = 26.76 sq.m.
Apartment D5 = 40.26 sq.m.

RENTI LUXURY APARTMENTS

LOCATION: ELEFTHERIAS SQUARE / AGIOS IOANNIS RENTIS

SUBJECT: TOP FLOOR PLAN [SCALE 1:50]

KEG

KEG Holdings
6936832735
kegholdings@gmail.com